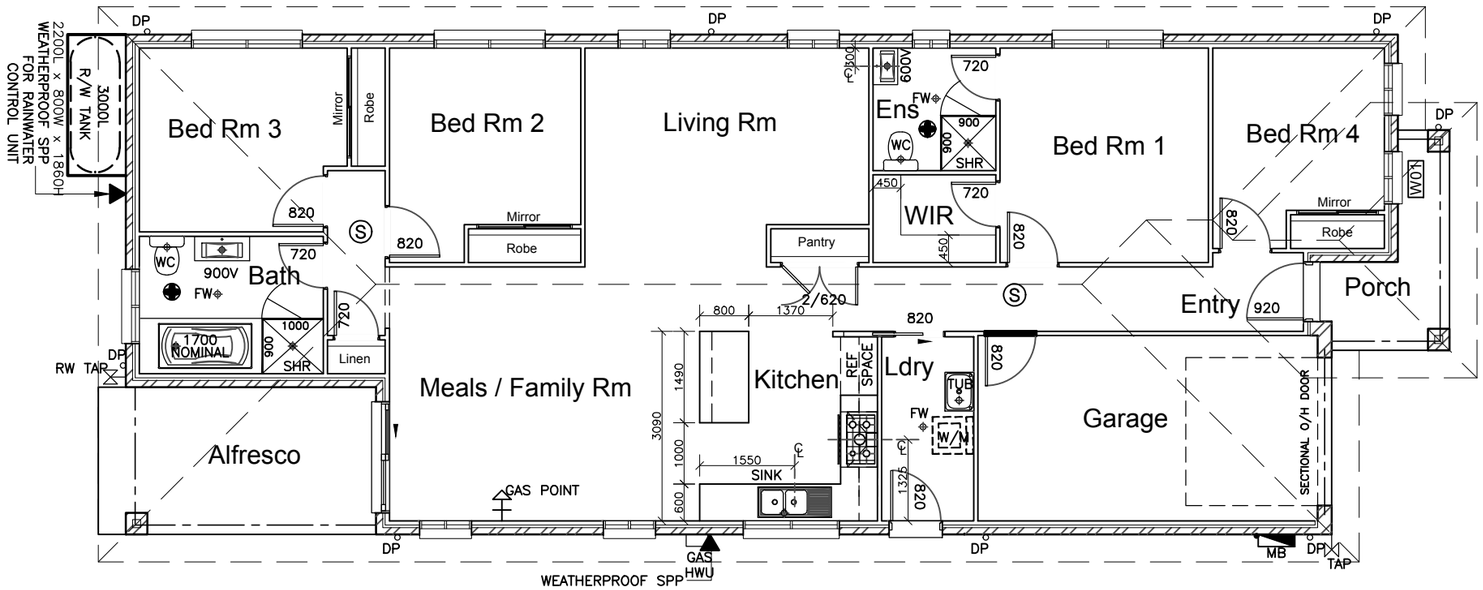

Bed Rm 3
Bed Rm 2
Living Rm
Ens
Bed Rm 1
Bed Rm 4
Bath
Meals / Family Rm
Kitchen
Ldry
Garage
Entry
Porch
Alfresco
WIR
Pantry
Linen
Mirror
Robe
SHR
WC
FW
900V
1700 NOMINAL
SINK
REF SPACE
TUB
W/M
GAS POINT
GAS HWU
WEATHERPROOF SPP
SECTIONAL O/H DOOR
3000L R/W TANK
2200L x 800W x 1860H WEATHERPROOF SPP FOR RAINWATER CONTROL UNIT
RW TAP
MB
TAP
DP